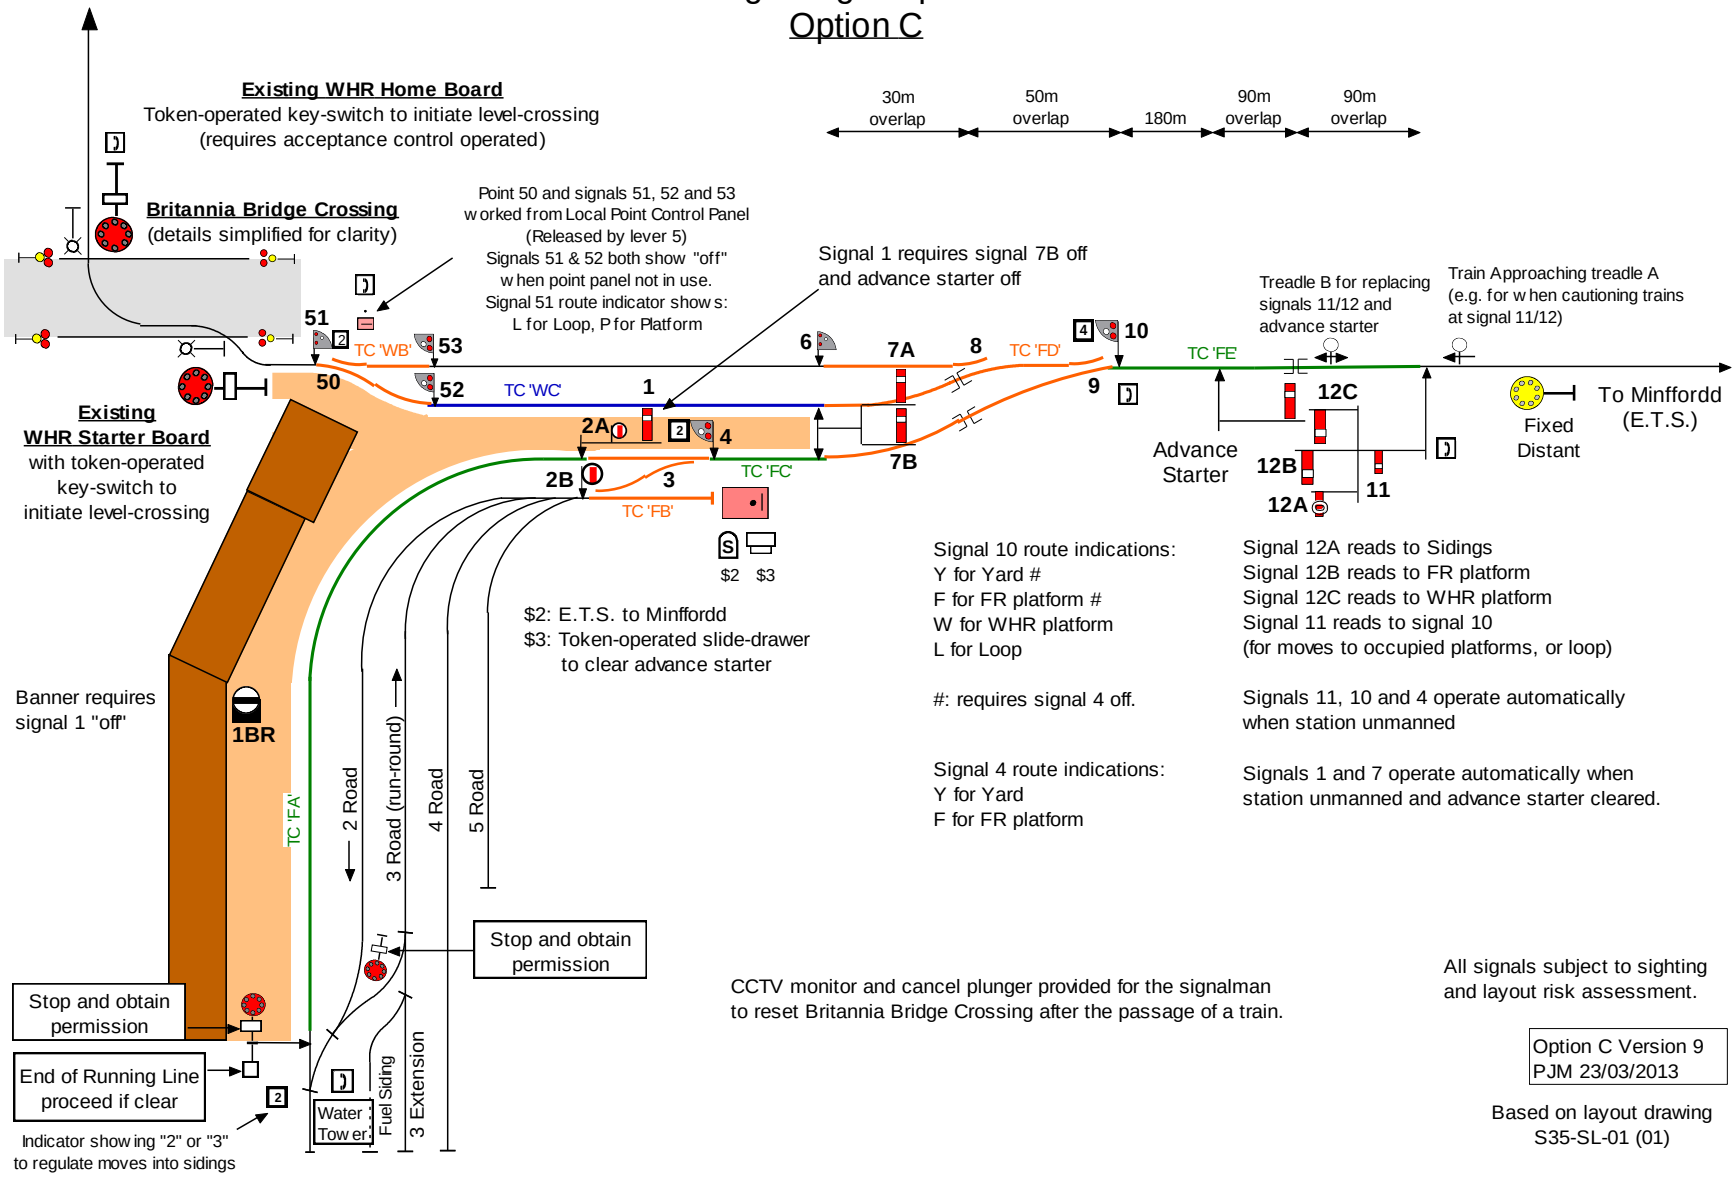Harbour Station Signalling Proposal Option C